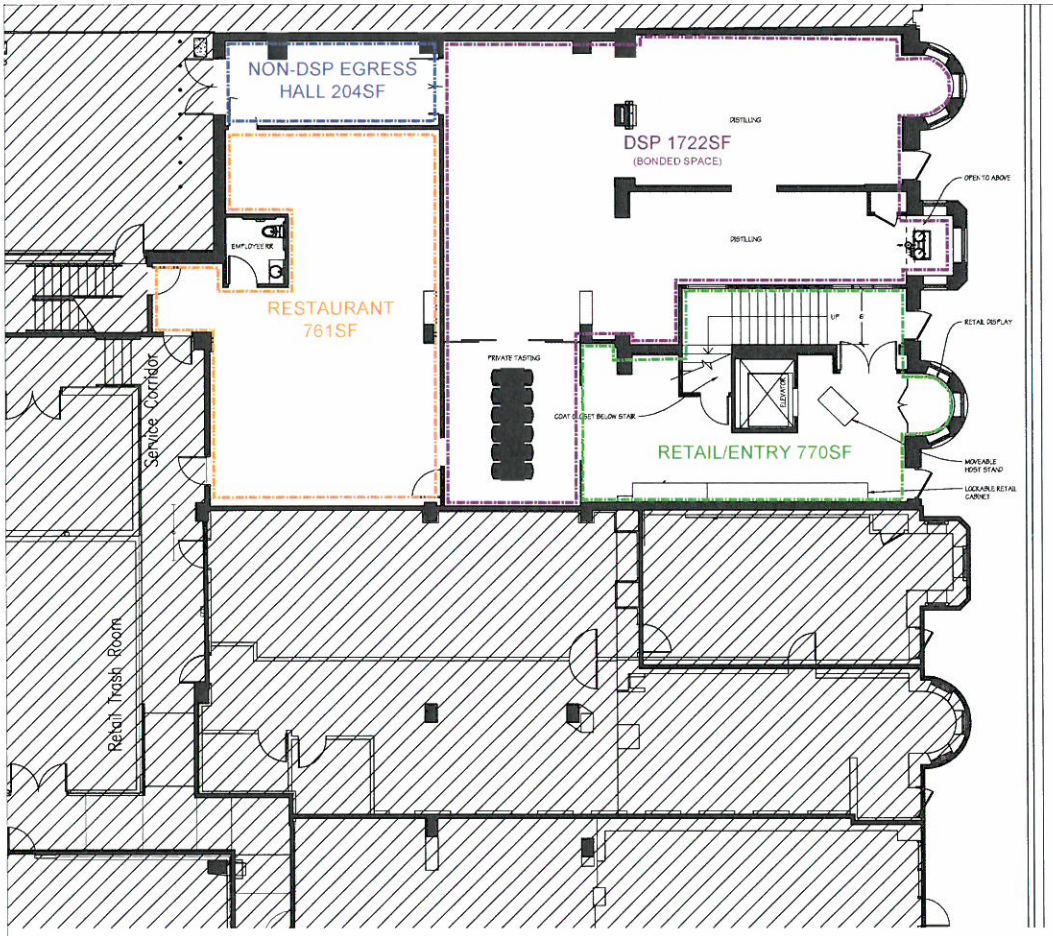

DISTRICT DISTILLING

14TH ST NW & U ST NW
WASHINGTON, DC

grizform design architects
1511 connecticut ave nw suite 503 washington, dc 20009
p: 202.234.2321 w: www.grizform.com
full service design firm for the hospitality and commercial industries

NOT FOR CONSTRUCTION

RELEASE

DATE	NO.	DESCRIPTION

GROUND FLOOR PLAN

© GRIZFORM DESIGN ARCHITECTS LLC 2014

SCALE: 1/4" = 1'-0"
DRAWN BY:
DATE: 6/4/2014 5:03 PM

N